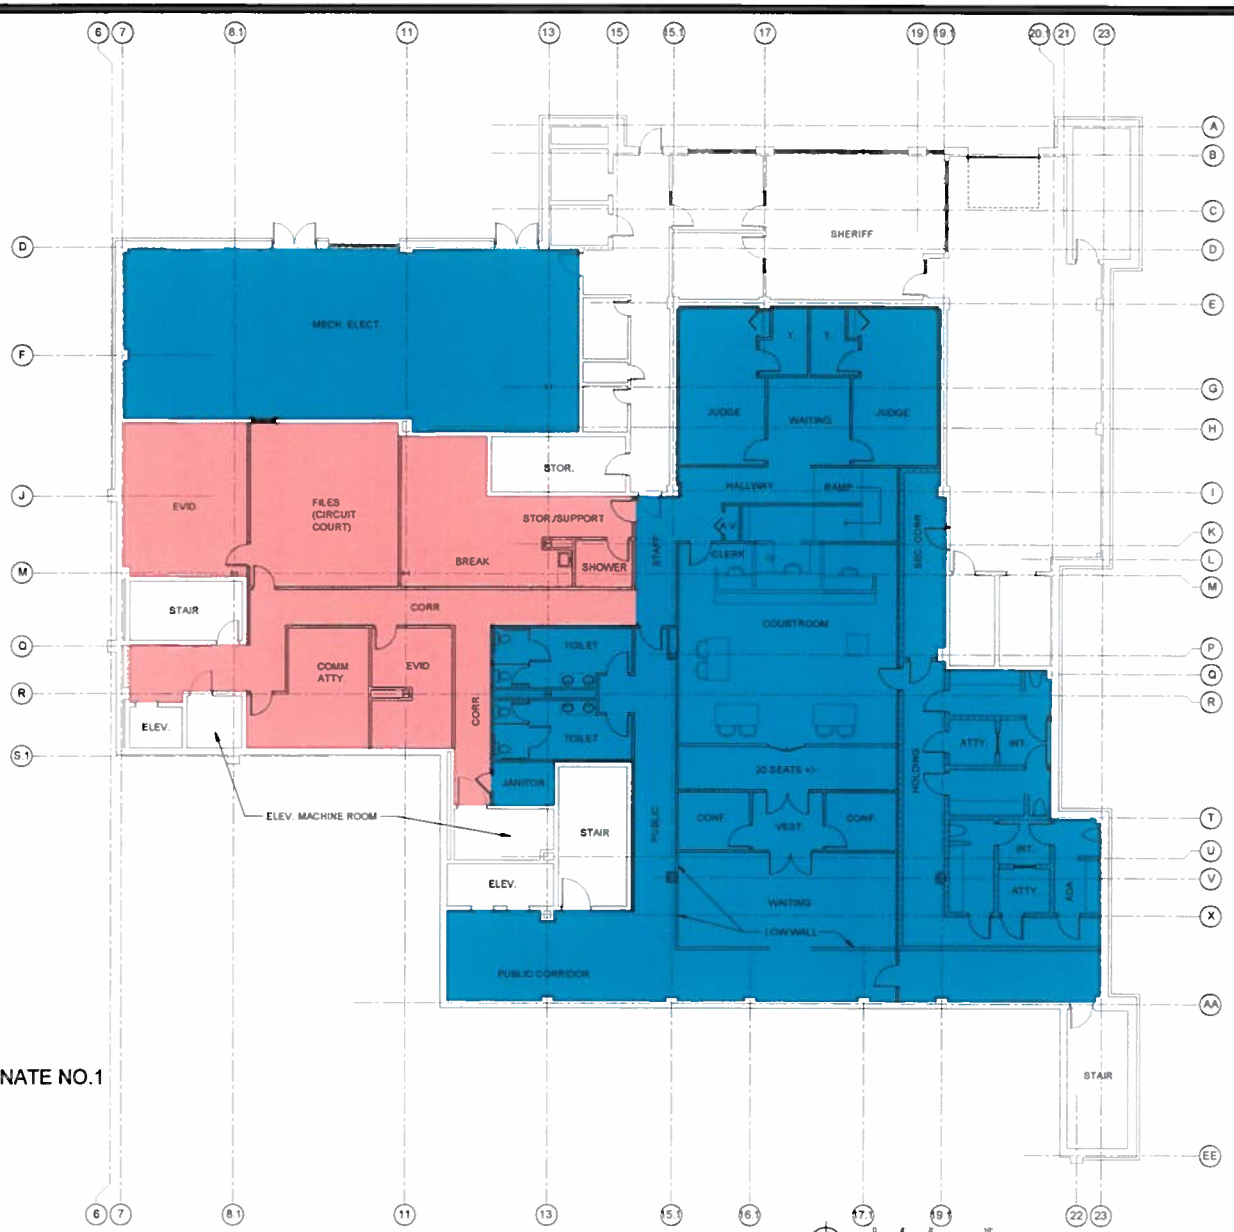

LEGEND

- BASE BID
- ADDITIVE ALTERNATE NO.1

LOWER LEVEL FLOOR PLAN

SCALE: 1/8" = 1'-0"

SCALE: 1/8" = 1'-0"

HVC · CHENAULT

LOWER LEVEL BUILD OUT
PRINCE GEORGE COURTHOUSE
6601 COURTS DR. PRINCE GEORGE, VIRGINIA

proj no. 5606
drawn by CRB
checked by SMR
date 02-17-2017
revisions

COPYRIGHT © 2017 BY HVC-CHENAULT ARCHITECTURAL CORPORATION
ALL RIGHTS RESERVED